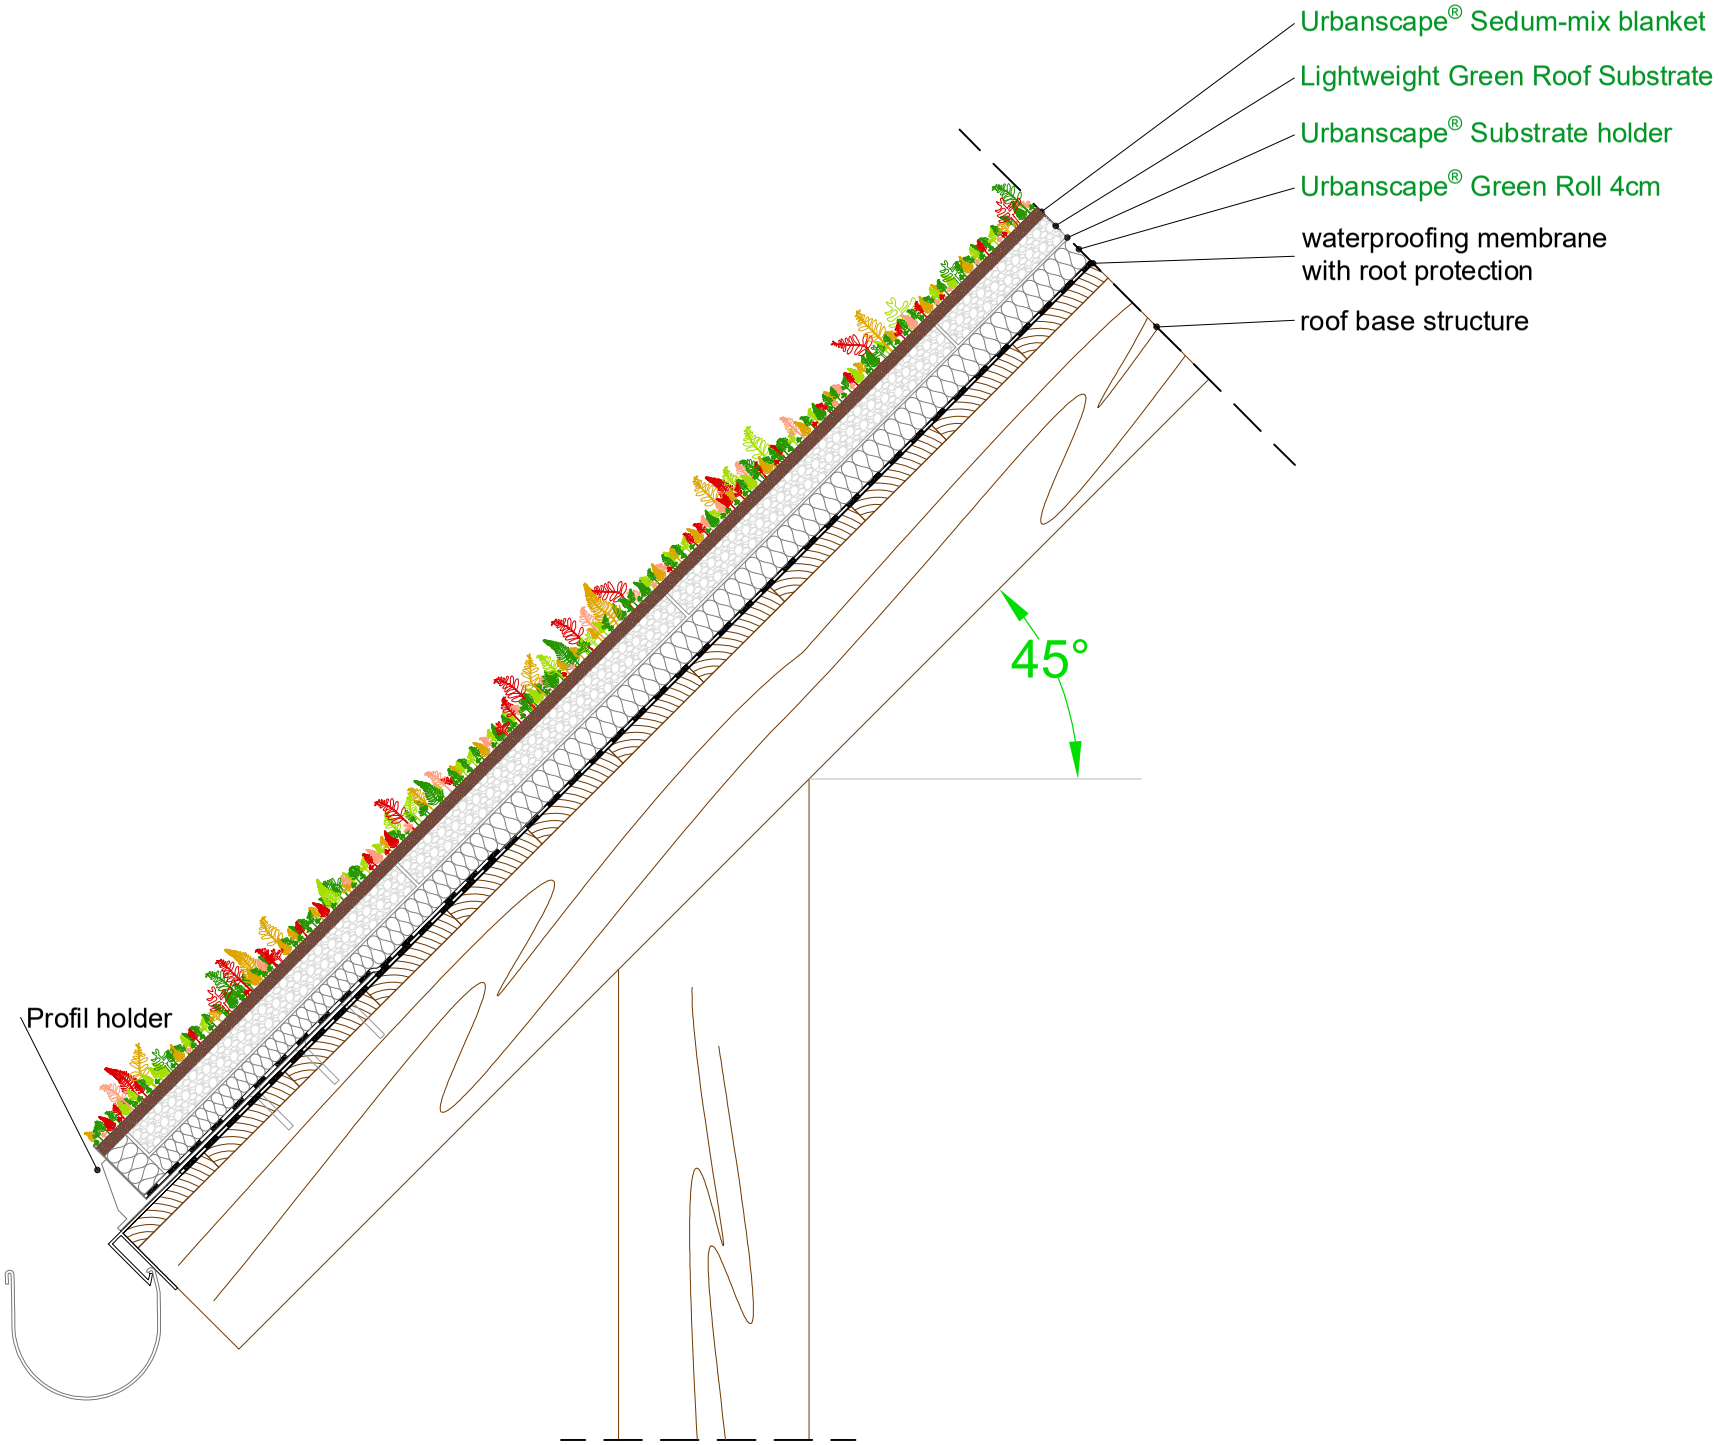
Urbanscape® Sedum-mix blanket
Lightweight Green Roof Substrate
Urbanscape® Substrate holder
Urbanscape® Green Roll 4cm
waterproofing membrane
with root protection
roof base structure
45°
Profil holder